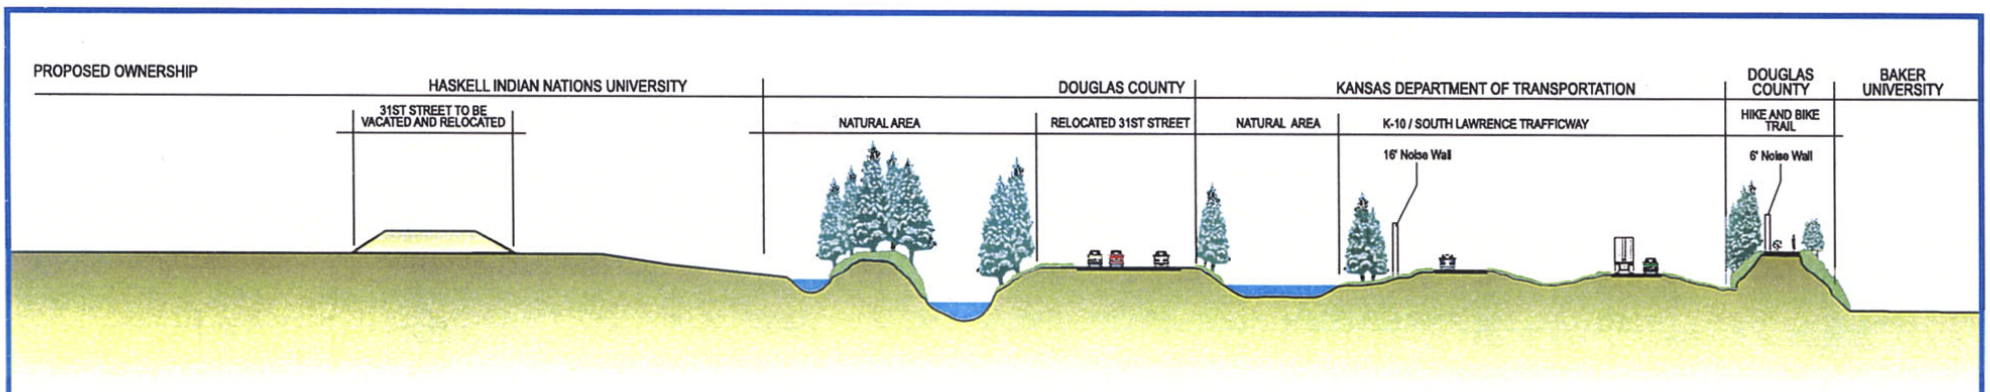

SOUTH LAWRENCE TRAFFICWAY
CROSS SECTION at BAKER WETLANDS

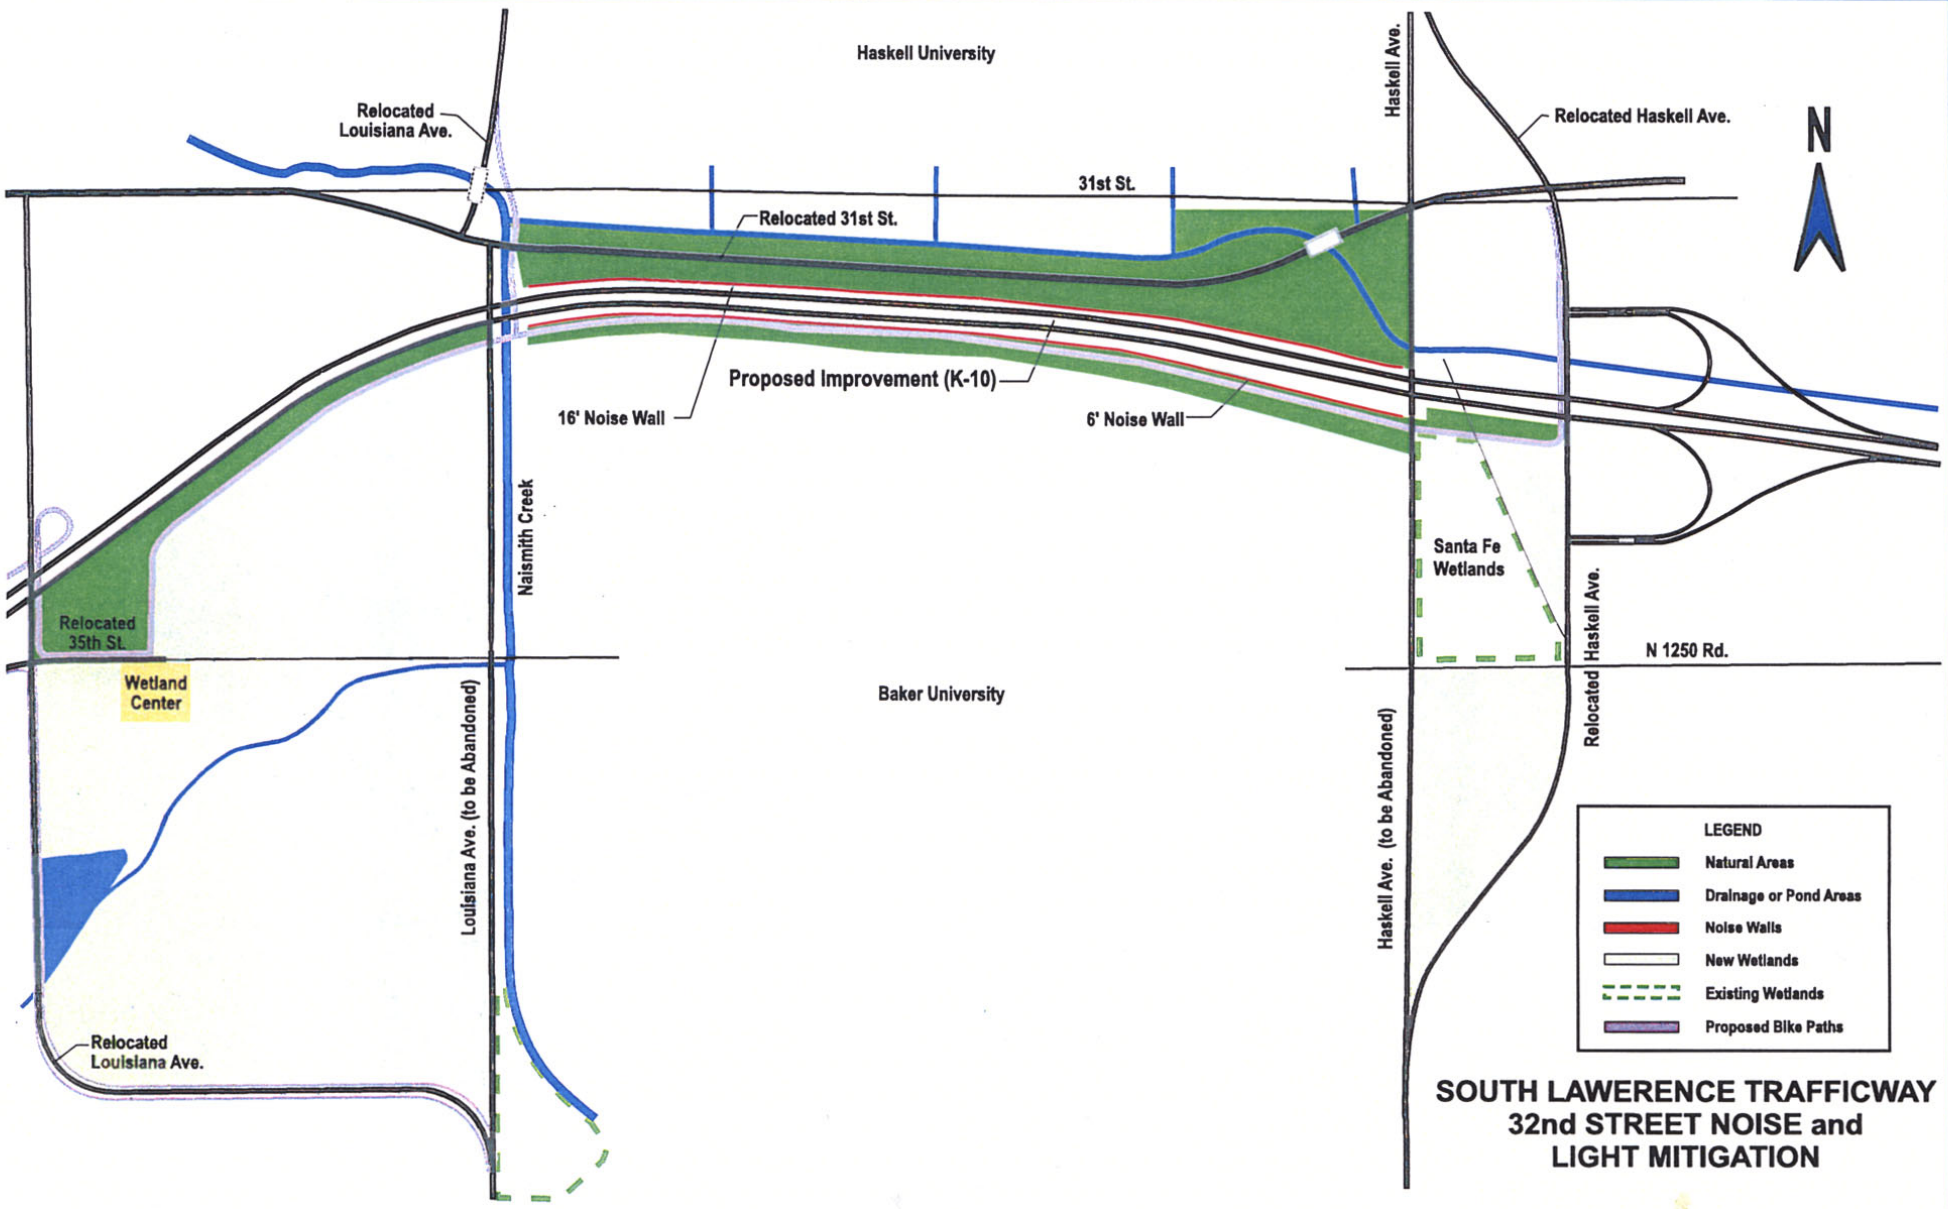

SOUTH LAWERENCE TRAFFICWAY
32nd STREET NOISE and
LIGHT MITIGATION

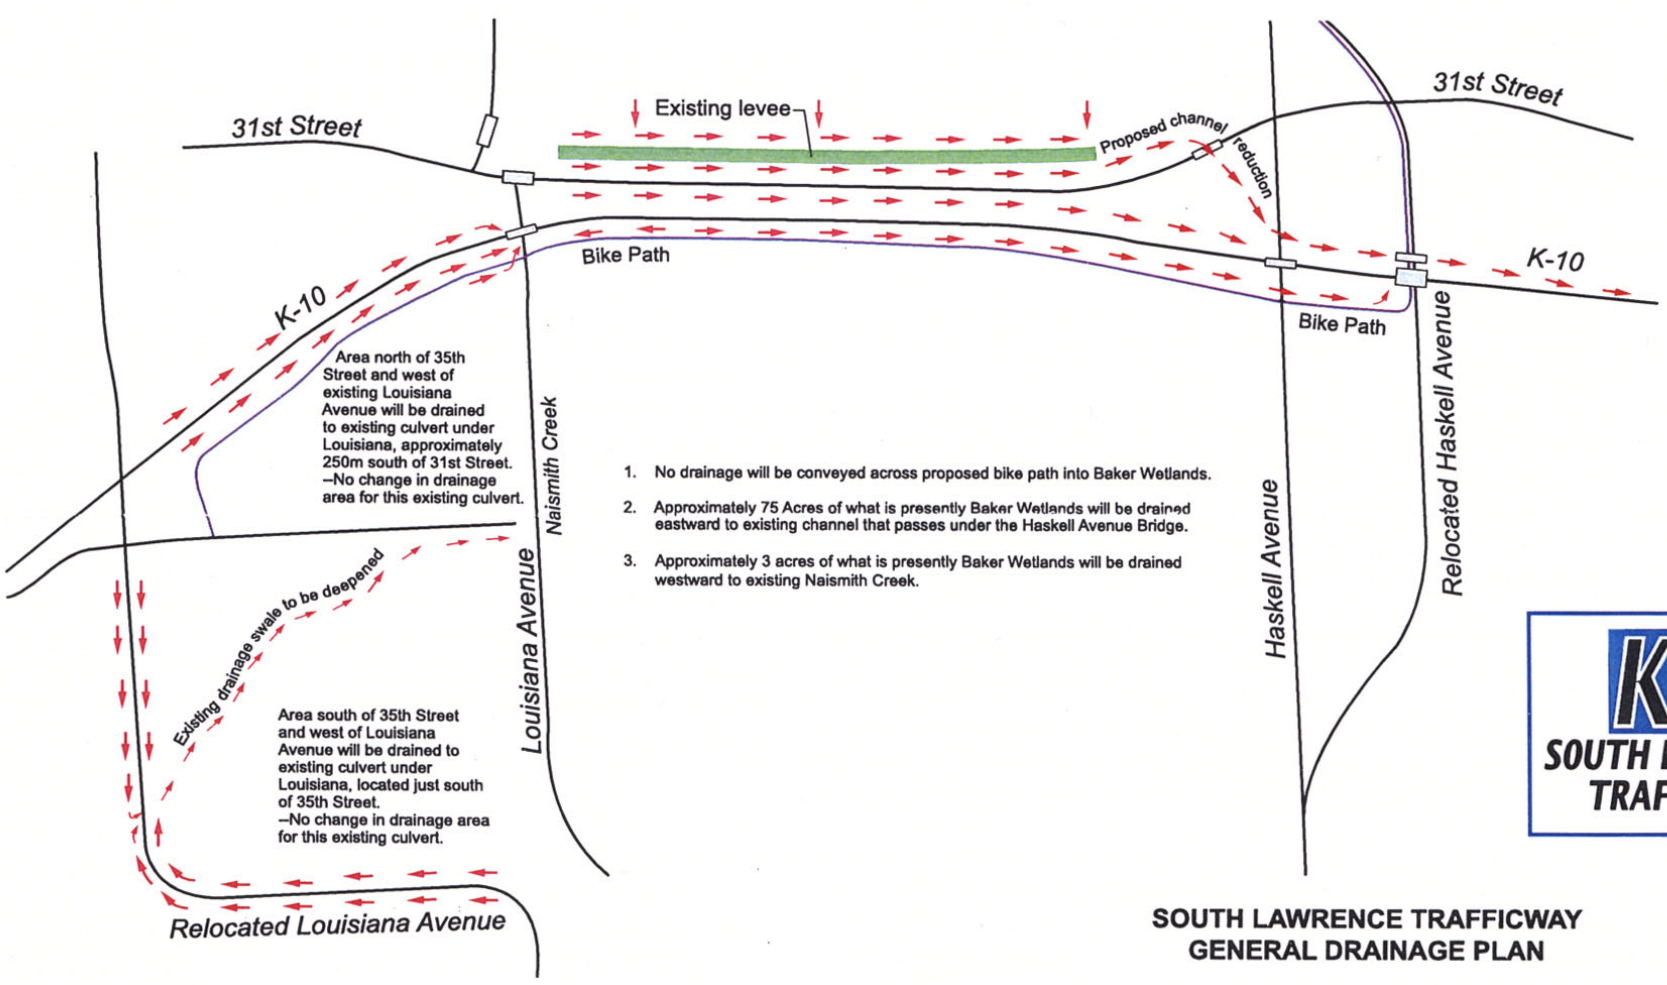

SOUTH LAWRENCE TRAFFICWAY
GENERAL DRAINAGE PLAN