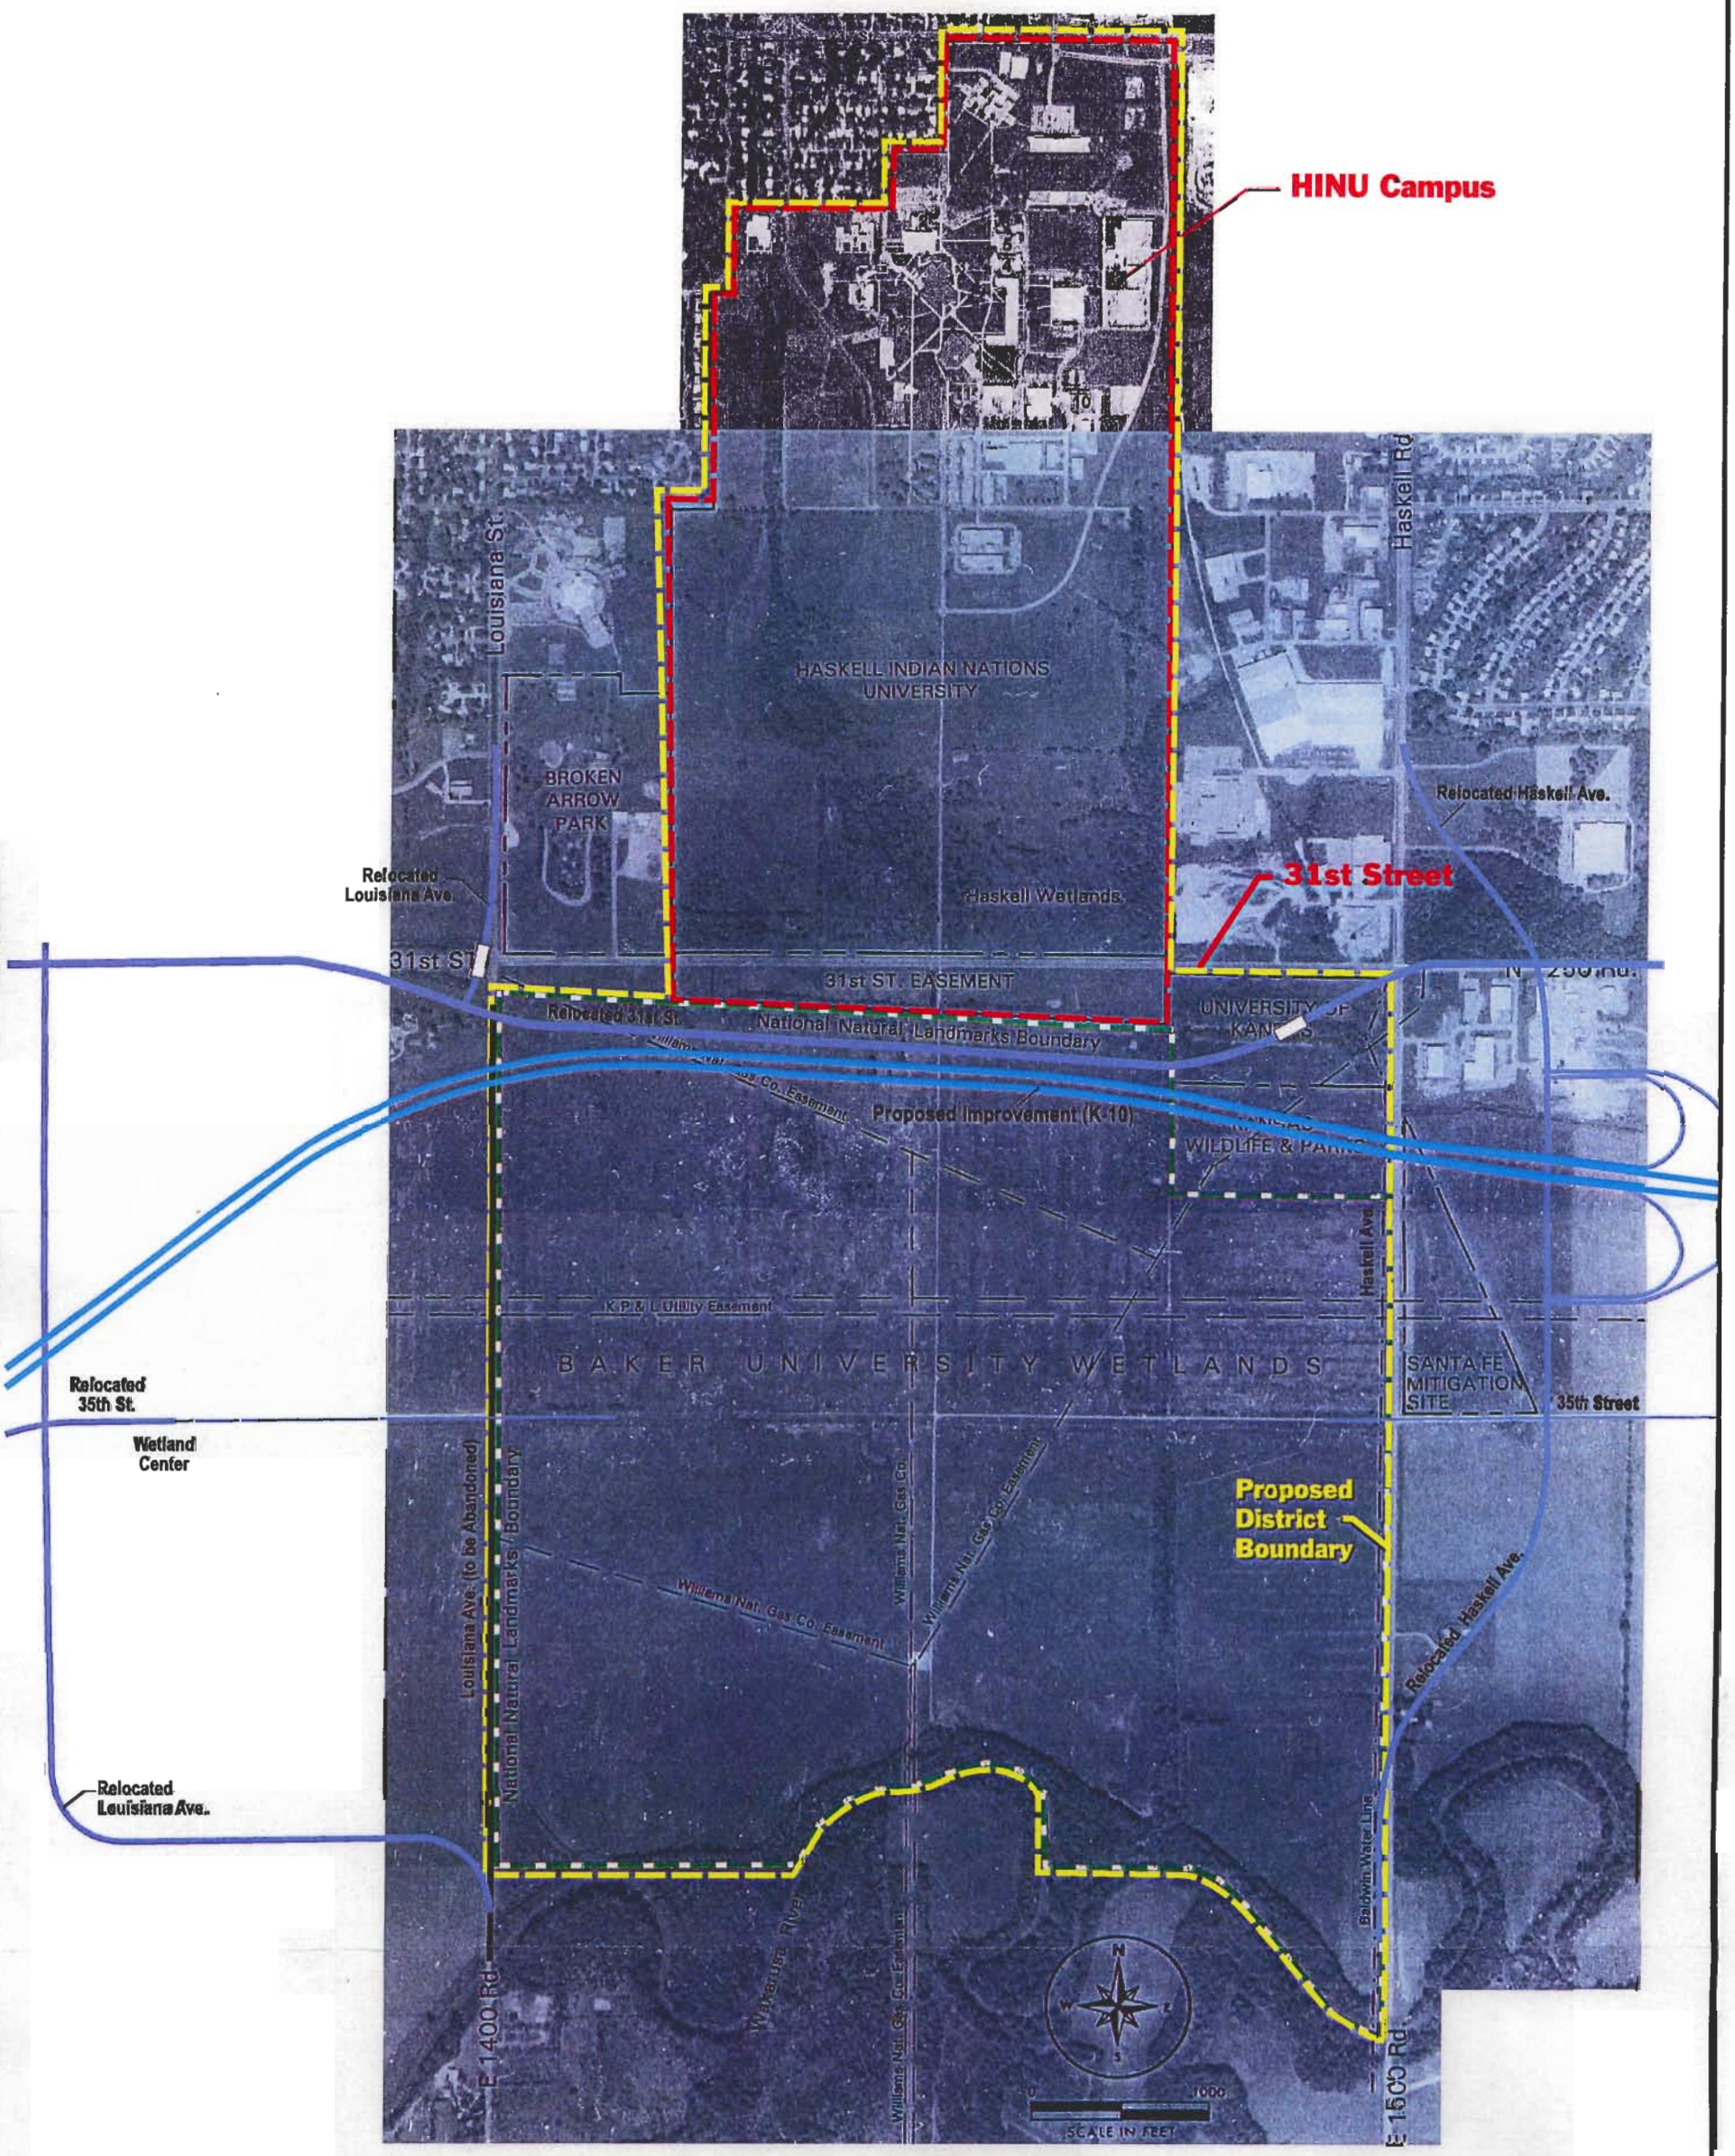

HNTB

SOUTH LAWRENCE TRAFFICWAY

K-10 SOUTH LAWRENCE TRAFFICWAY

Historic District Showing Alignment 32 B Attachment A

12/05/02