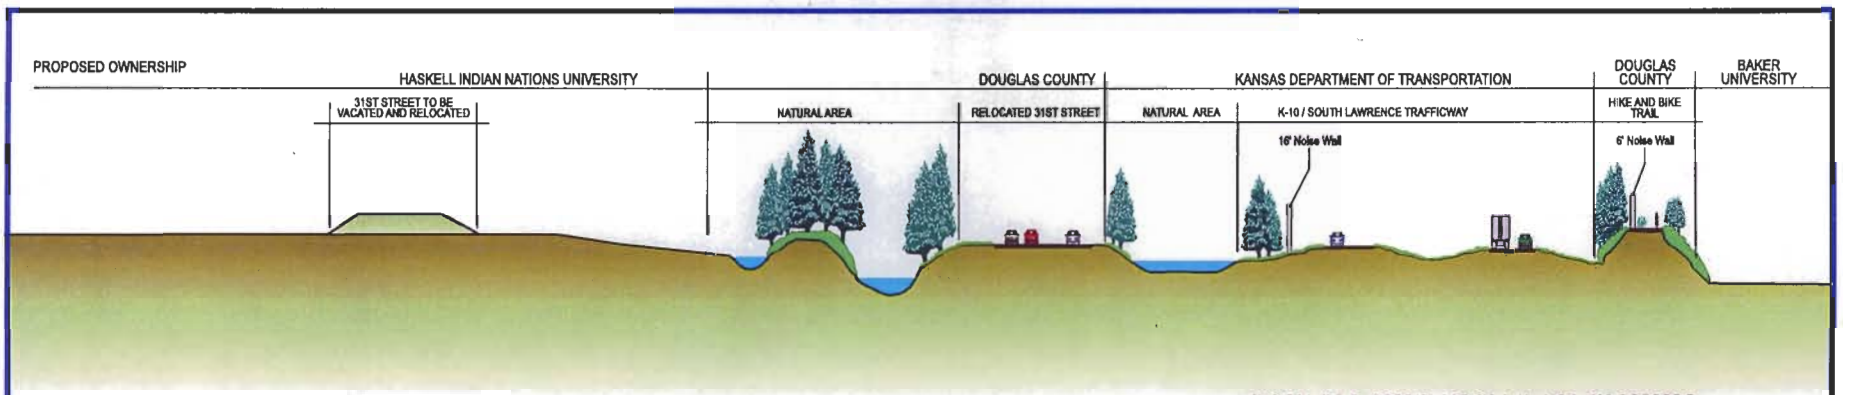

SOUTH LAWRENCE TRAFFICWAY
CROSS SECTION at BAKER WETLANDS

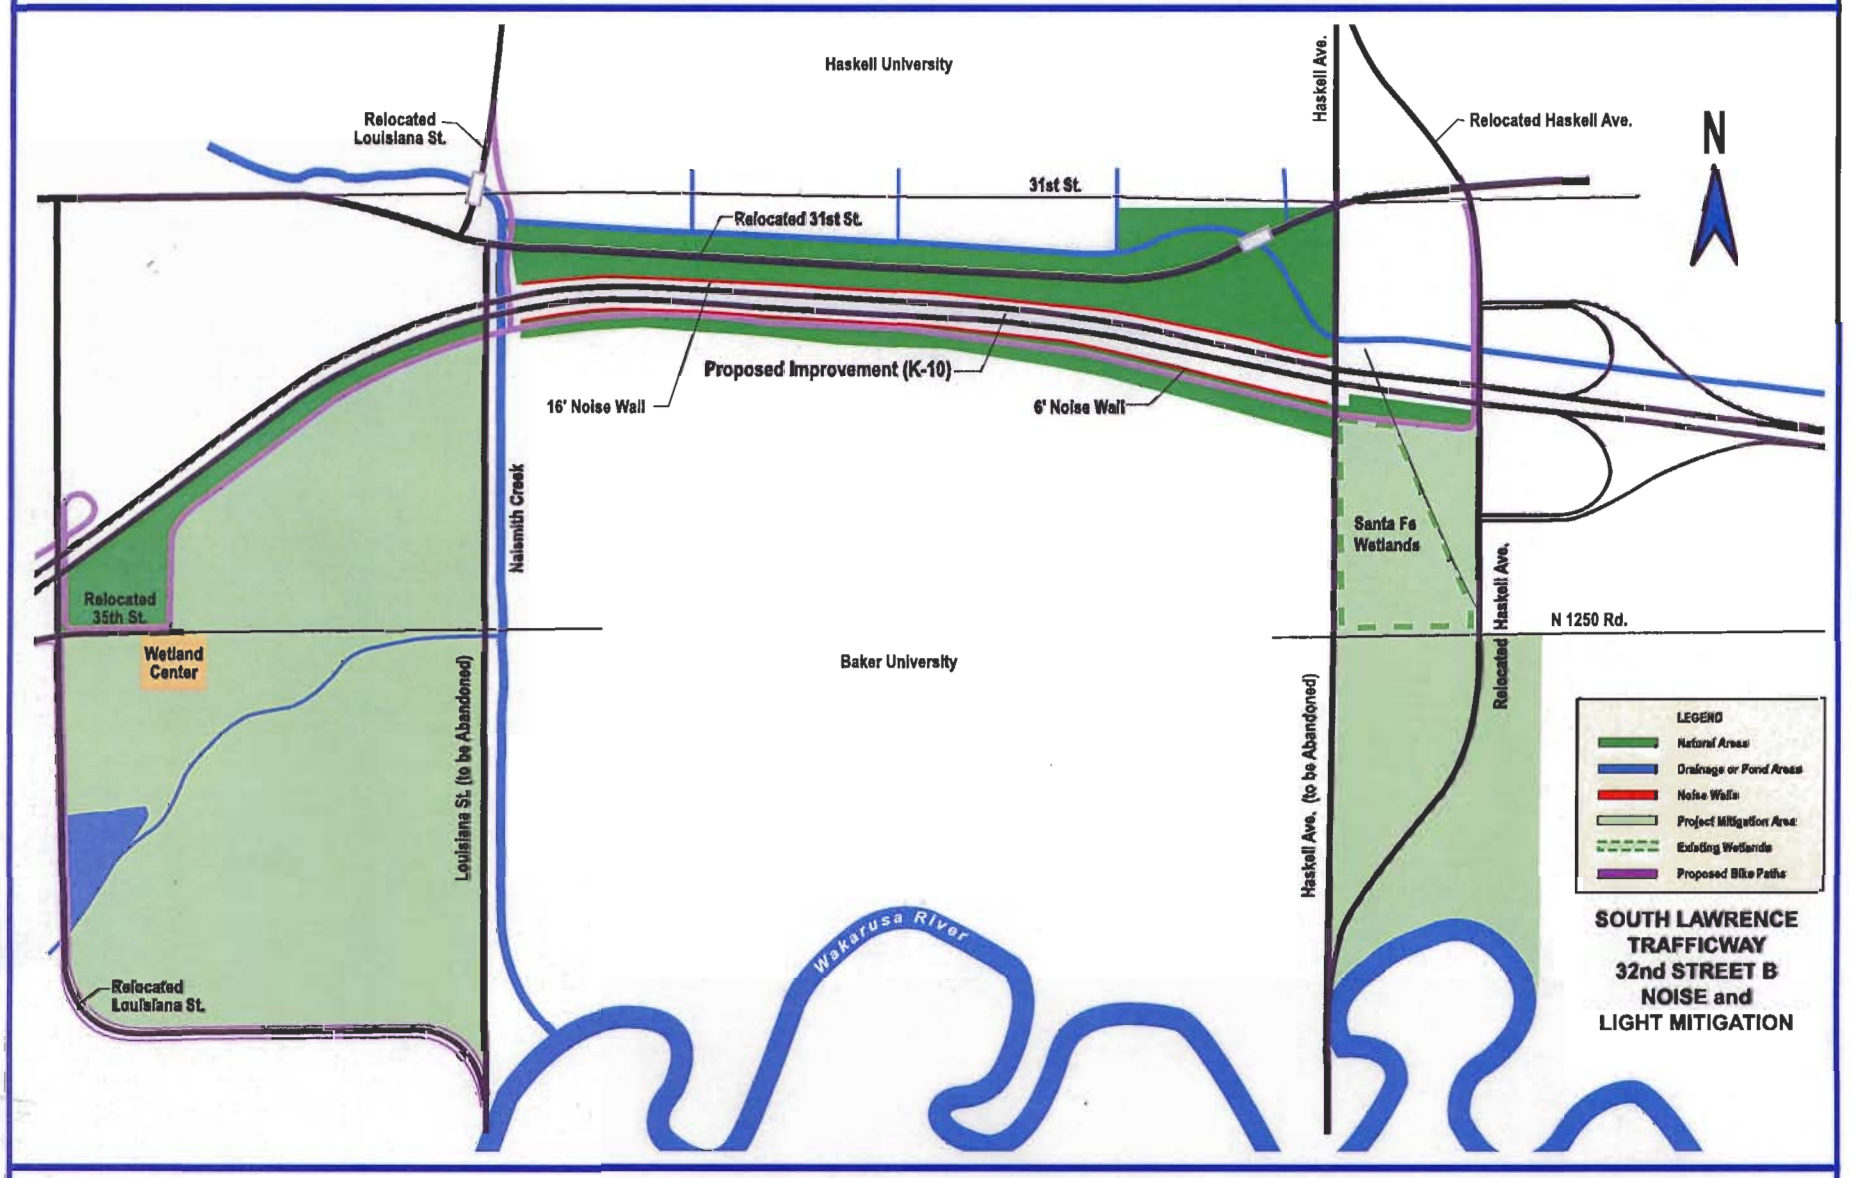

SOUTH LAWRENCE TRAFFICWAY
32nd STREET B
NOISE and
LIGHT MITIGATION

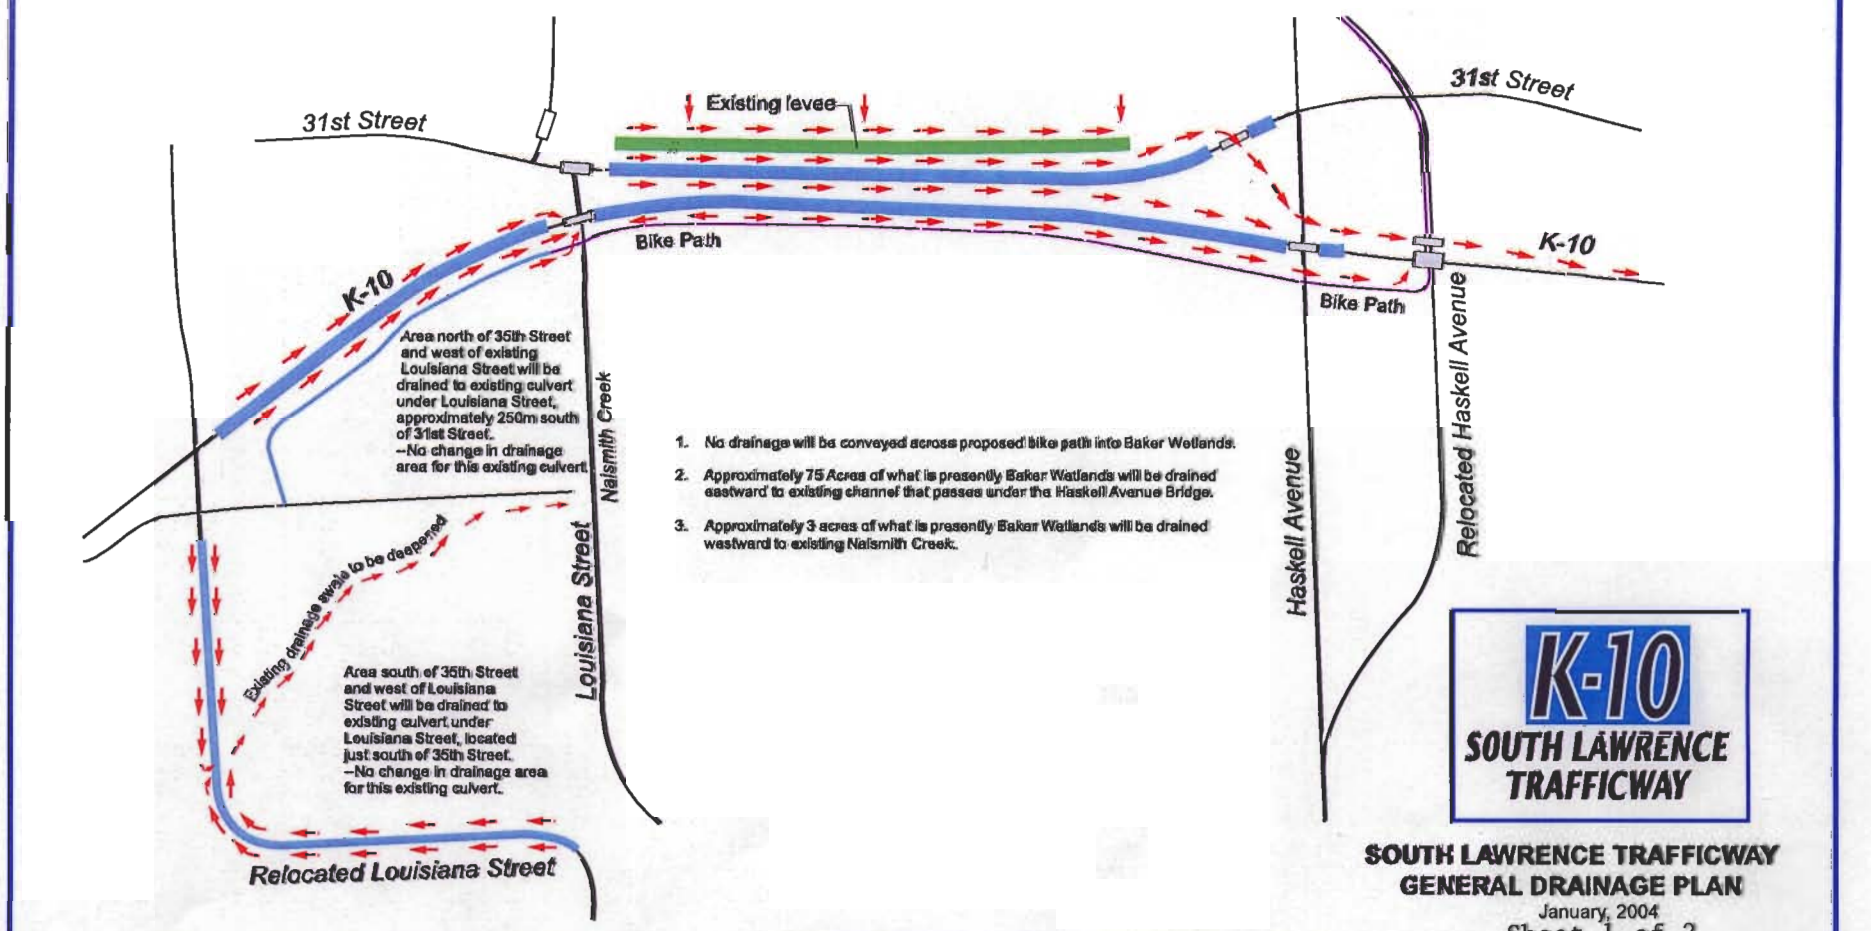

SOUTH LAWRENCE TRAFFICWAY
GENERAL DRAINAGE PLAN
January, 2004
Sheet 1 of 2