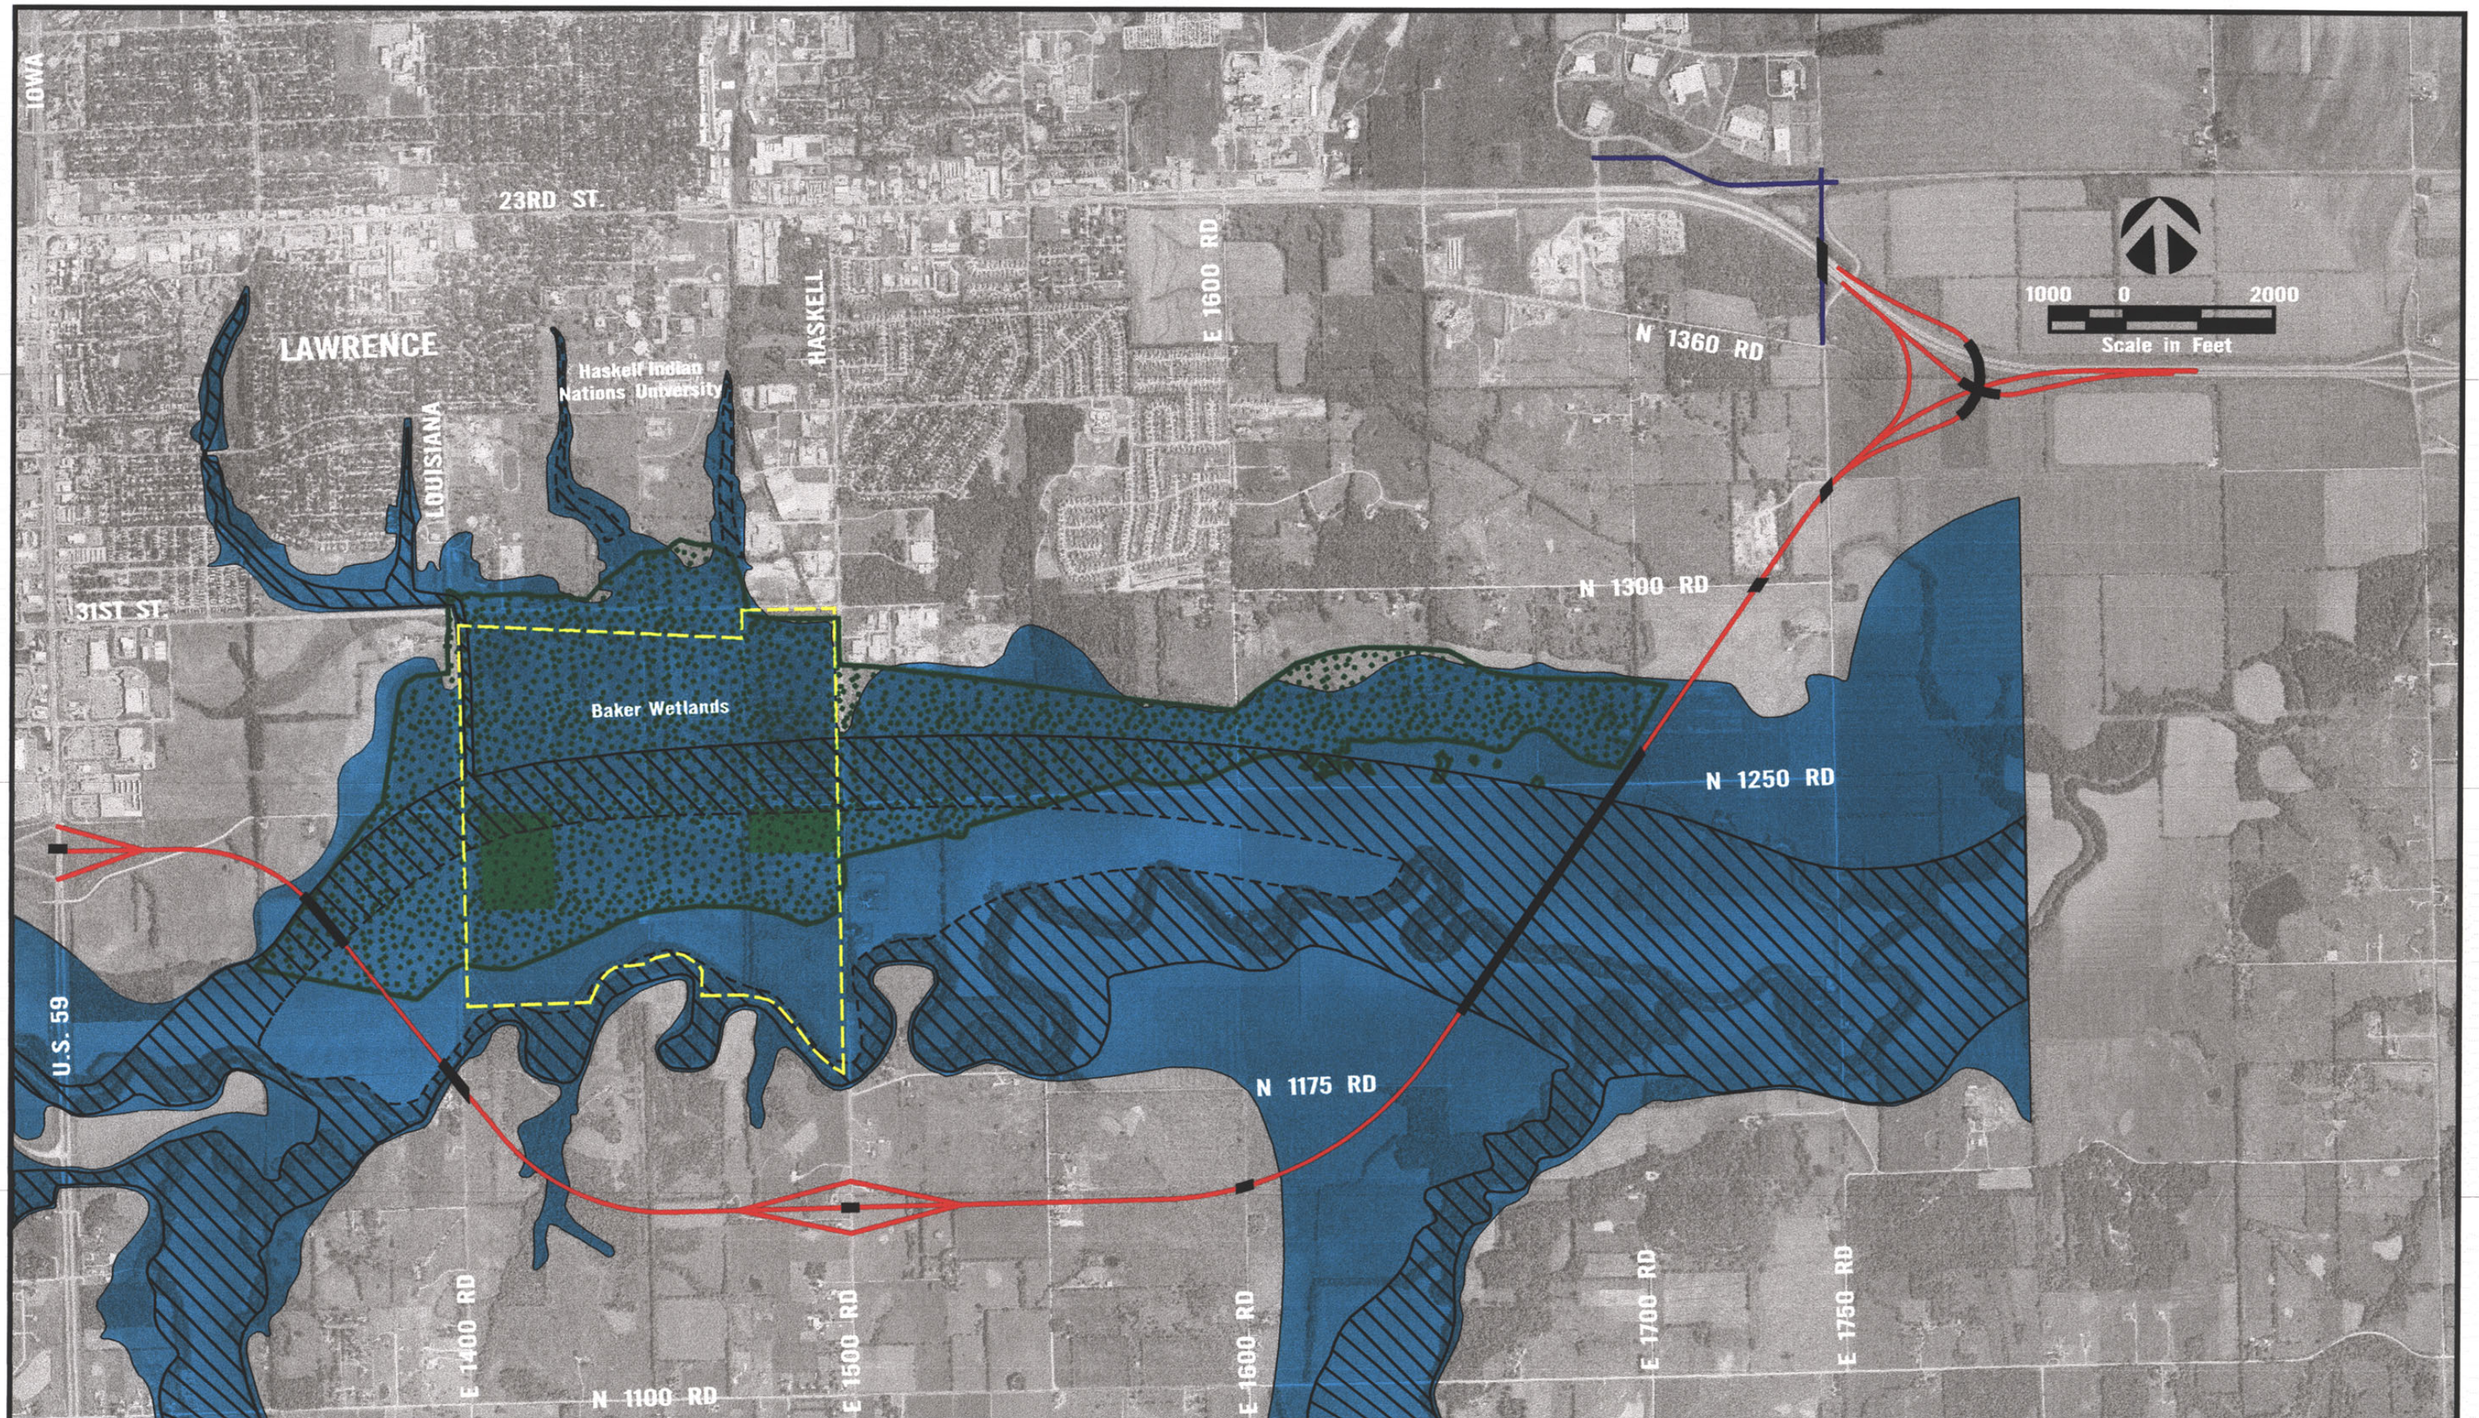

LEGEND

- Floodplain
- Floodway
- Hydric Soils
- Anticipated Bridge Locations (others may be required for drainage)
- Virgin Prairie Wetlands
- Baker Wetlands
- 42nd St. Alignment A
- Local Streets

12 / 05 /02

NOTES

1. Preliminary Alignment Concepts are shown. Alignment locations are schematic and may shift. Variations or combinations of these preliminary alignments may be included in further study reviews.
2. Ultimate design to be a freeway similar to K–10 east of Lawrence (4 lane divided highway with interchanges). Initial construction may include 2 lanes of paving and at grade intersections (similar to K–10 west of US 59).

HNTB

SOUTH LAWRENCE TRAFFICWAY

K-10 SOUTH LAWRENCE TRAFFICWAY

42nd St. Alignment A